



SURFACE STREETS IMPROVEMENT CONCEPT



CITY PROJECT NUMBER: 71-19-SP45
ALDOT PROJECT NUMBER: RP-4519
ARSENAL EAST CONNECTOR
PUBLIC INVOLVEMENT MEETING
SEPTEMBER 27, 2022

 

PREPARED BY:
Volkert

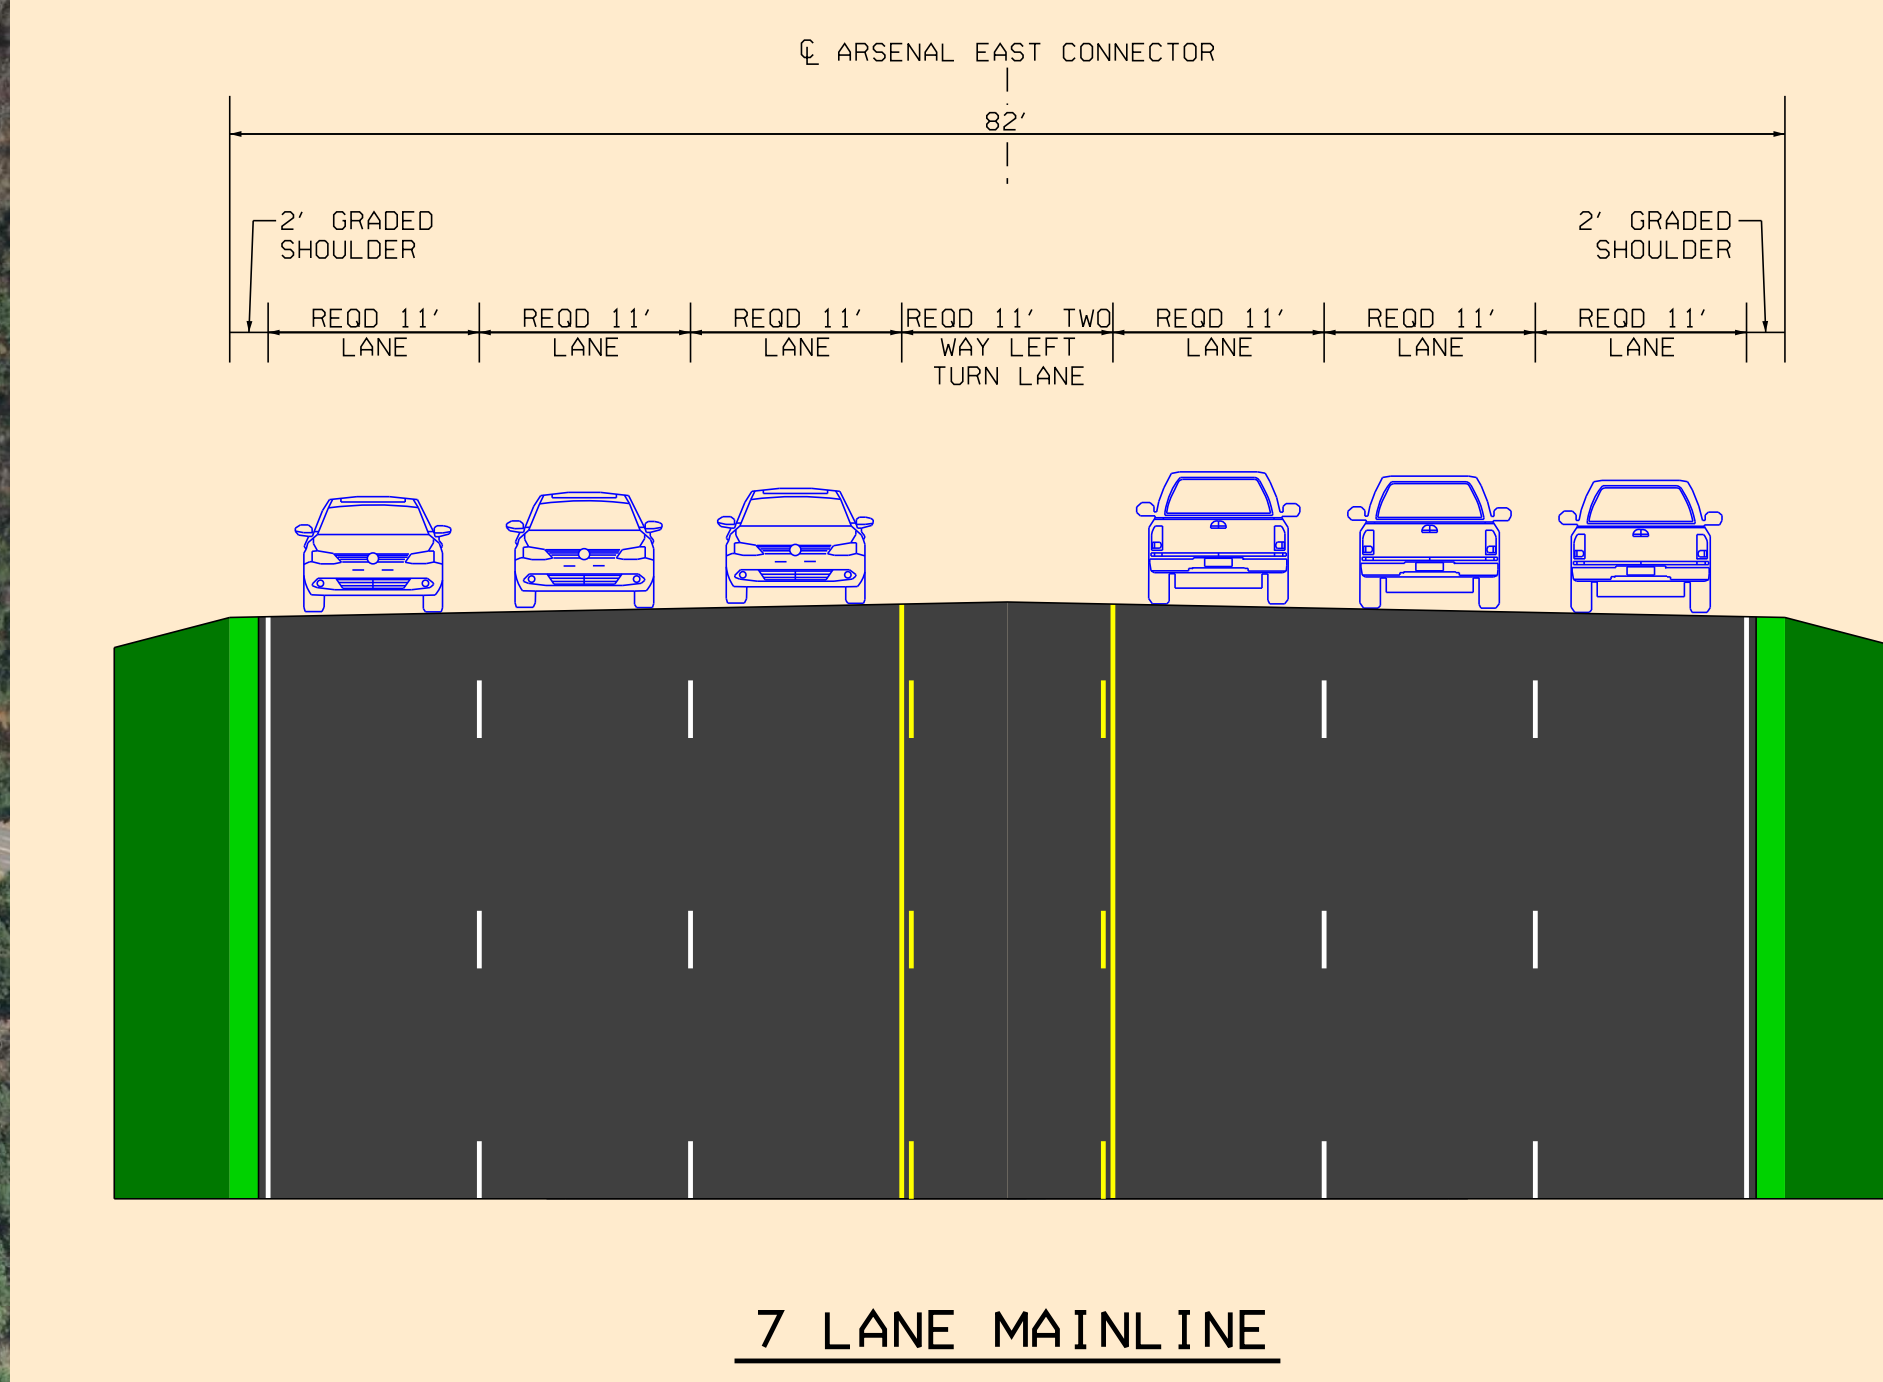

SCALE IN FEET
200 0 200 400 600 800

LEGEND

- | | | | |
|--|-----------------------|--|--------------------------|
| | TRAFFIC SIGNAL | | STOP SIGN |
| | PROPOSED PAVEMENT | | TRAFFIC DIRECTION ARROWS |
| | EXISTING RIGHT OF WAY | | PROPOSED RIGHT OF WAY |
| | EXISTING FENCE | | FLOODPLAIN |
| | FLOODWAY | | ANTICIPATED ACQUISITION |
| | PROPERTY LINES | | |